GENERAL NOTES

Do NOT scale from this drawing. Use dimensions illustrated only. All dimensions and levels are in millimeters. All dimensions and levels shall be verified on site before proceeding with works.
The Architect must be notified of any discrepancy.

0 2M 4M 8M

1:100

N.B. Window apatures and surrounds subject to detailed design development

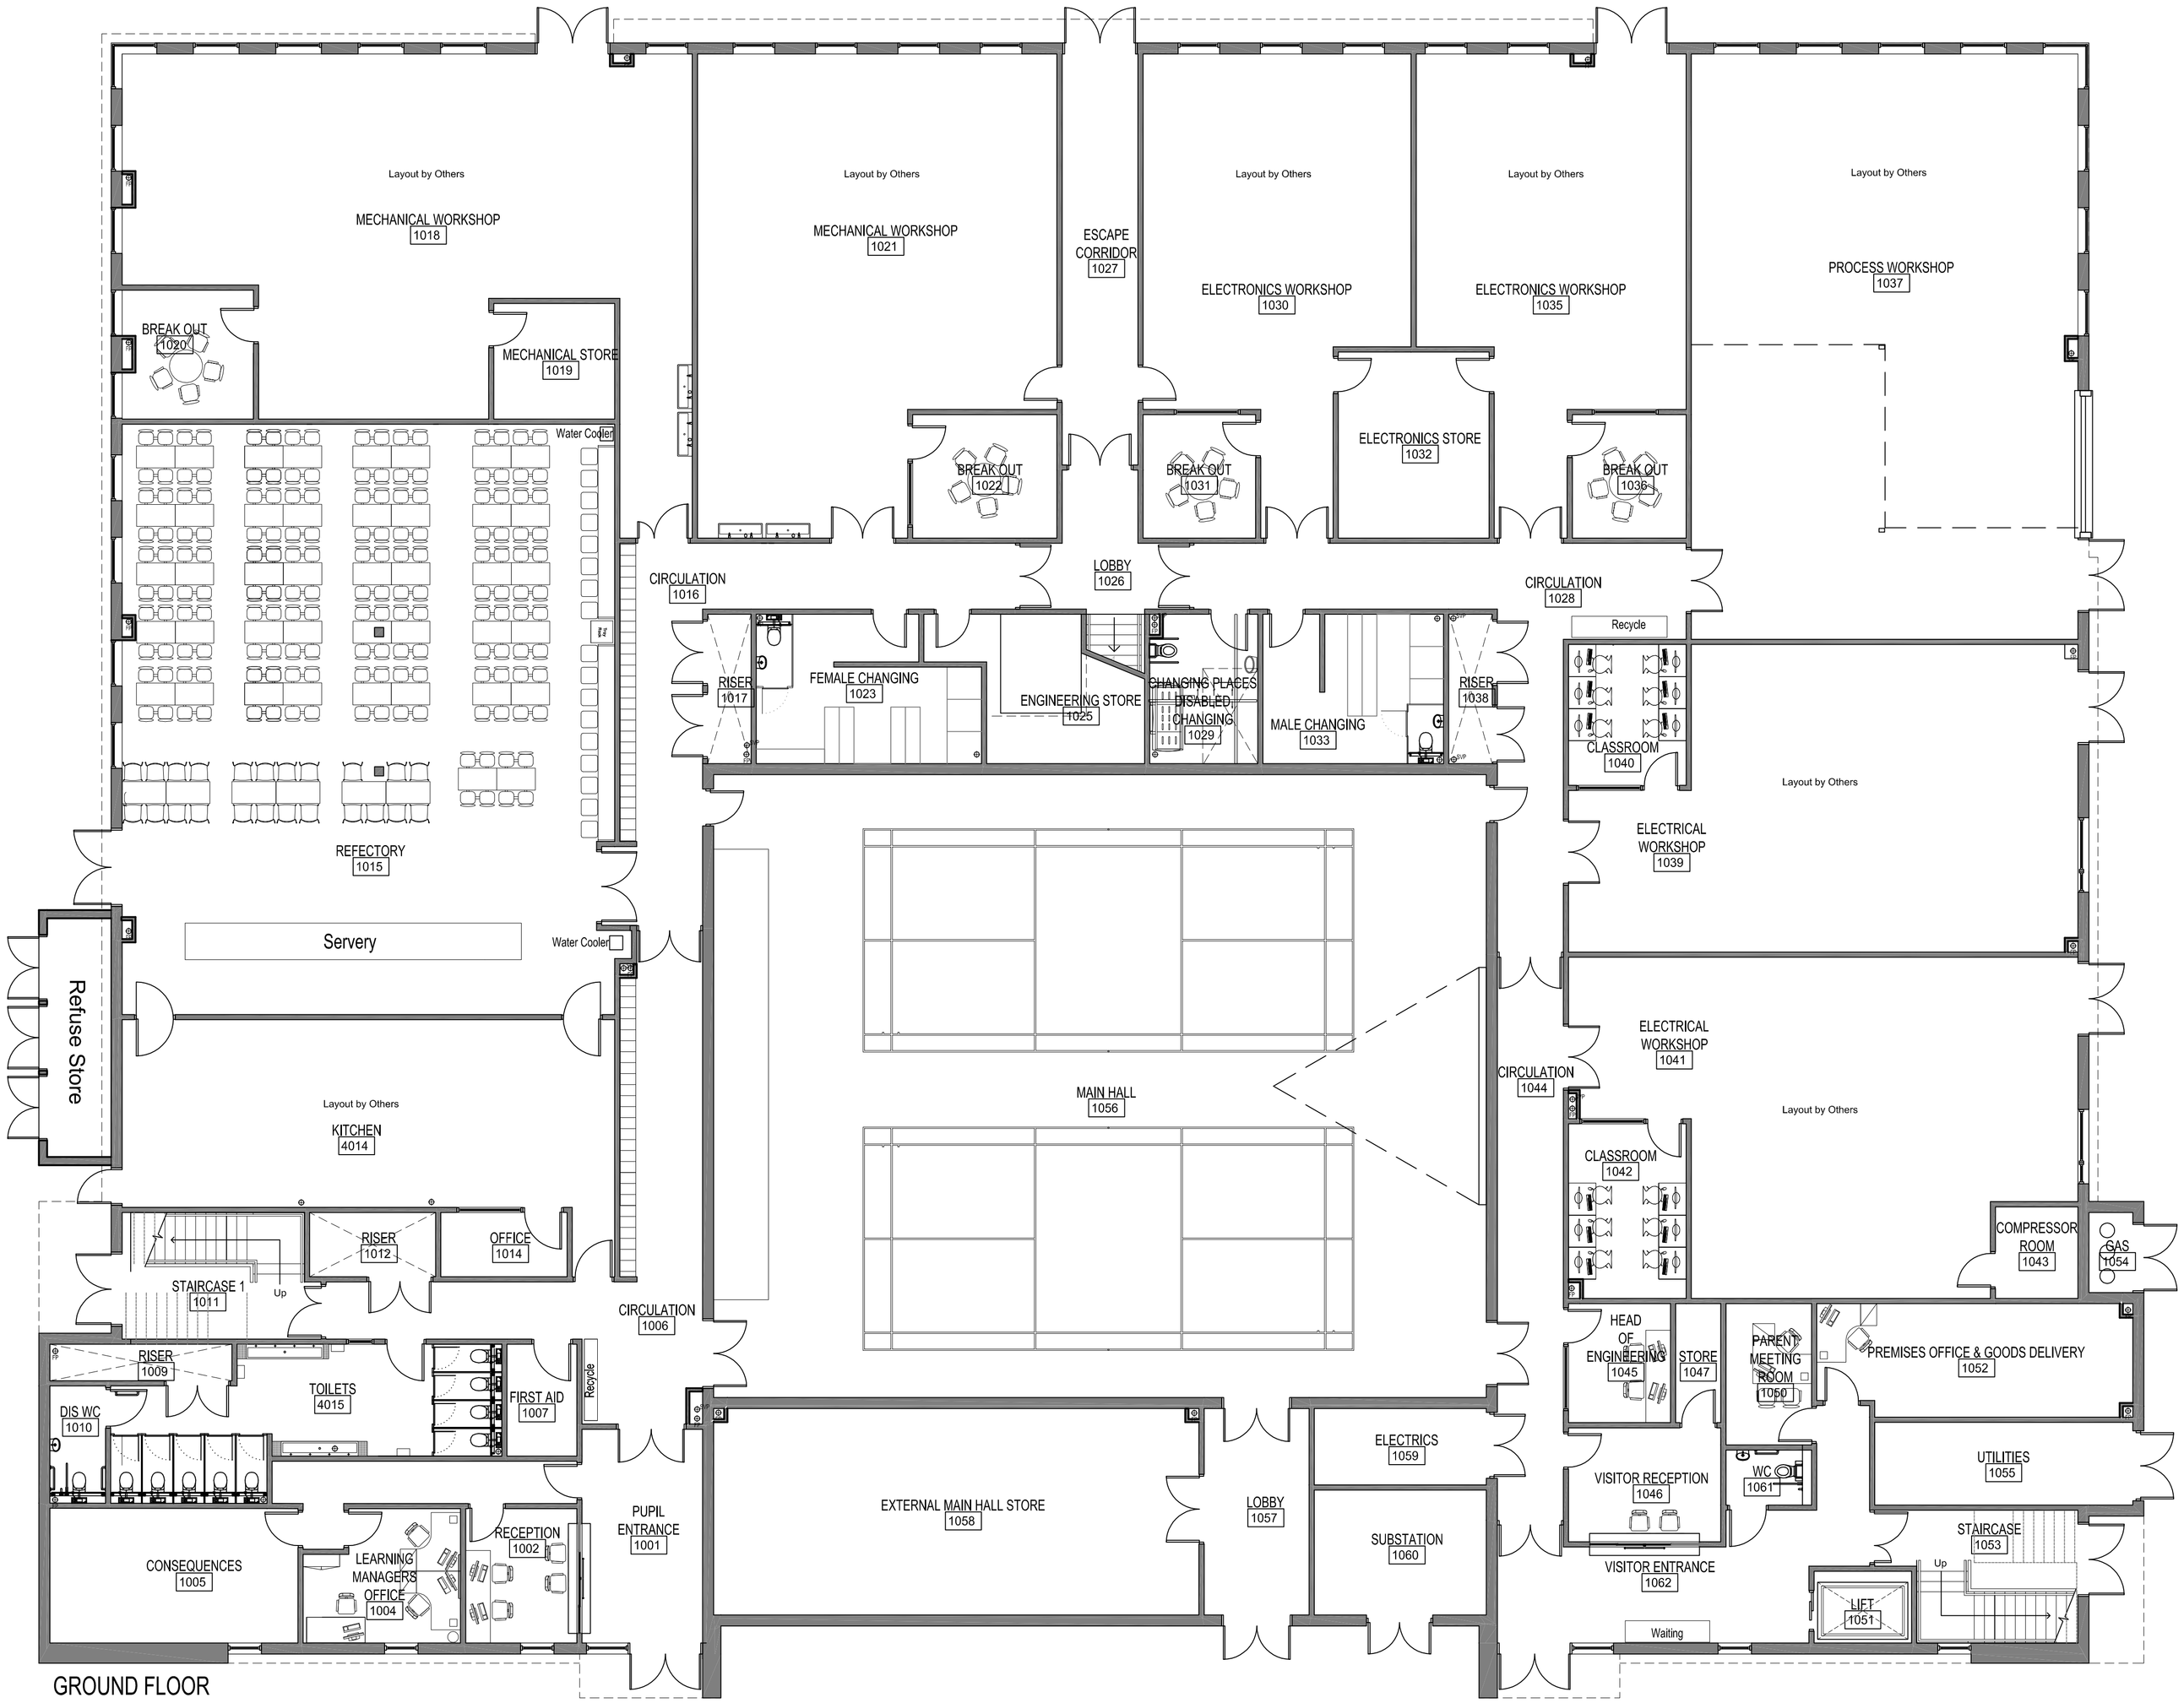

GROUND FLOOR

G	Note Added water coolers moved	11.07.14 WES
F	Amended Refuse Store Water coolers added	26.06.14 JP
	Description	Date Drwn

CLIENT **Humber UTC**

ADDRESS

stem Architects Ltd
Sparkhouse Studio's Rope Walk
Lincoln LN6 7DQ
E info@stemarchitects.co.uk
T +44 (0)1522 837281
F +44 (0)1522 837201
stemarchitects.co.uk
Lincoln Hull

PROJECT. **Humber UTC**

No. **COM_301**

DWG TITLE. **Proposed Ground Floor**

DWG No. **1000** REV **G**

DRWN BY. **WES** CHECKED BY.

SCALE. A1 @ **1/100** DATE **14/03/14**

STATUS. **Schedule 2**

GENERAL NOTES

Do NOT scale from this drawing. Use dimensions illustrated only. All dimensions and levels are in millimeters. All dimensions and levels shall be verified on site before proceeding with works.
The Architect must be notified of any discrepancy.

0 2M 4M 8M

1:100

N.B. Window apatures and surrounds subject to detailed design development

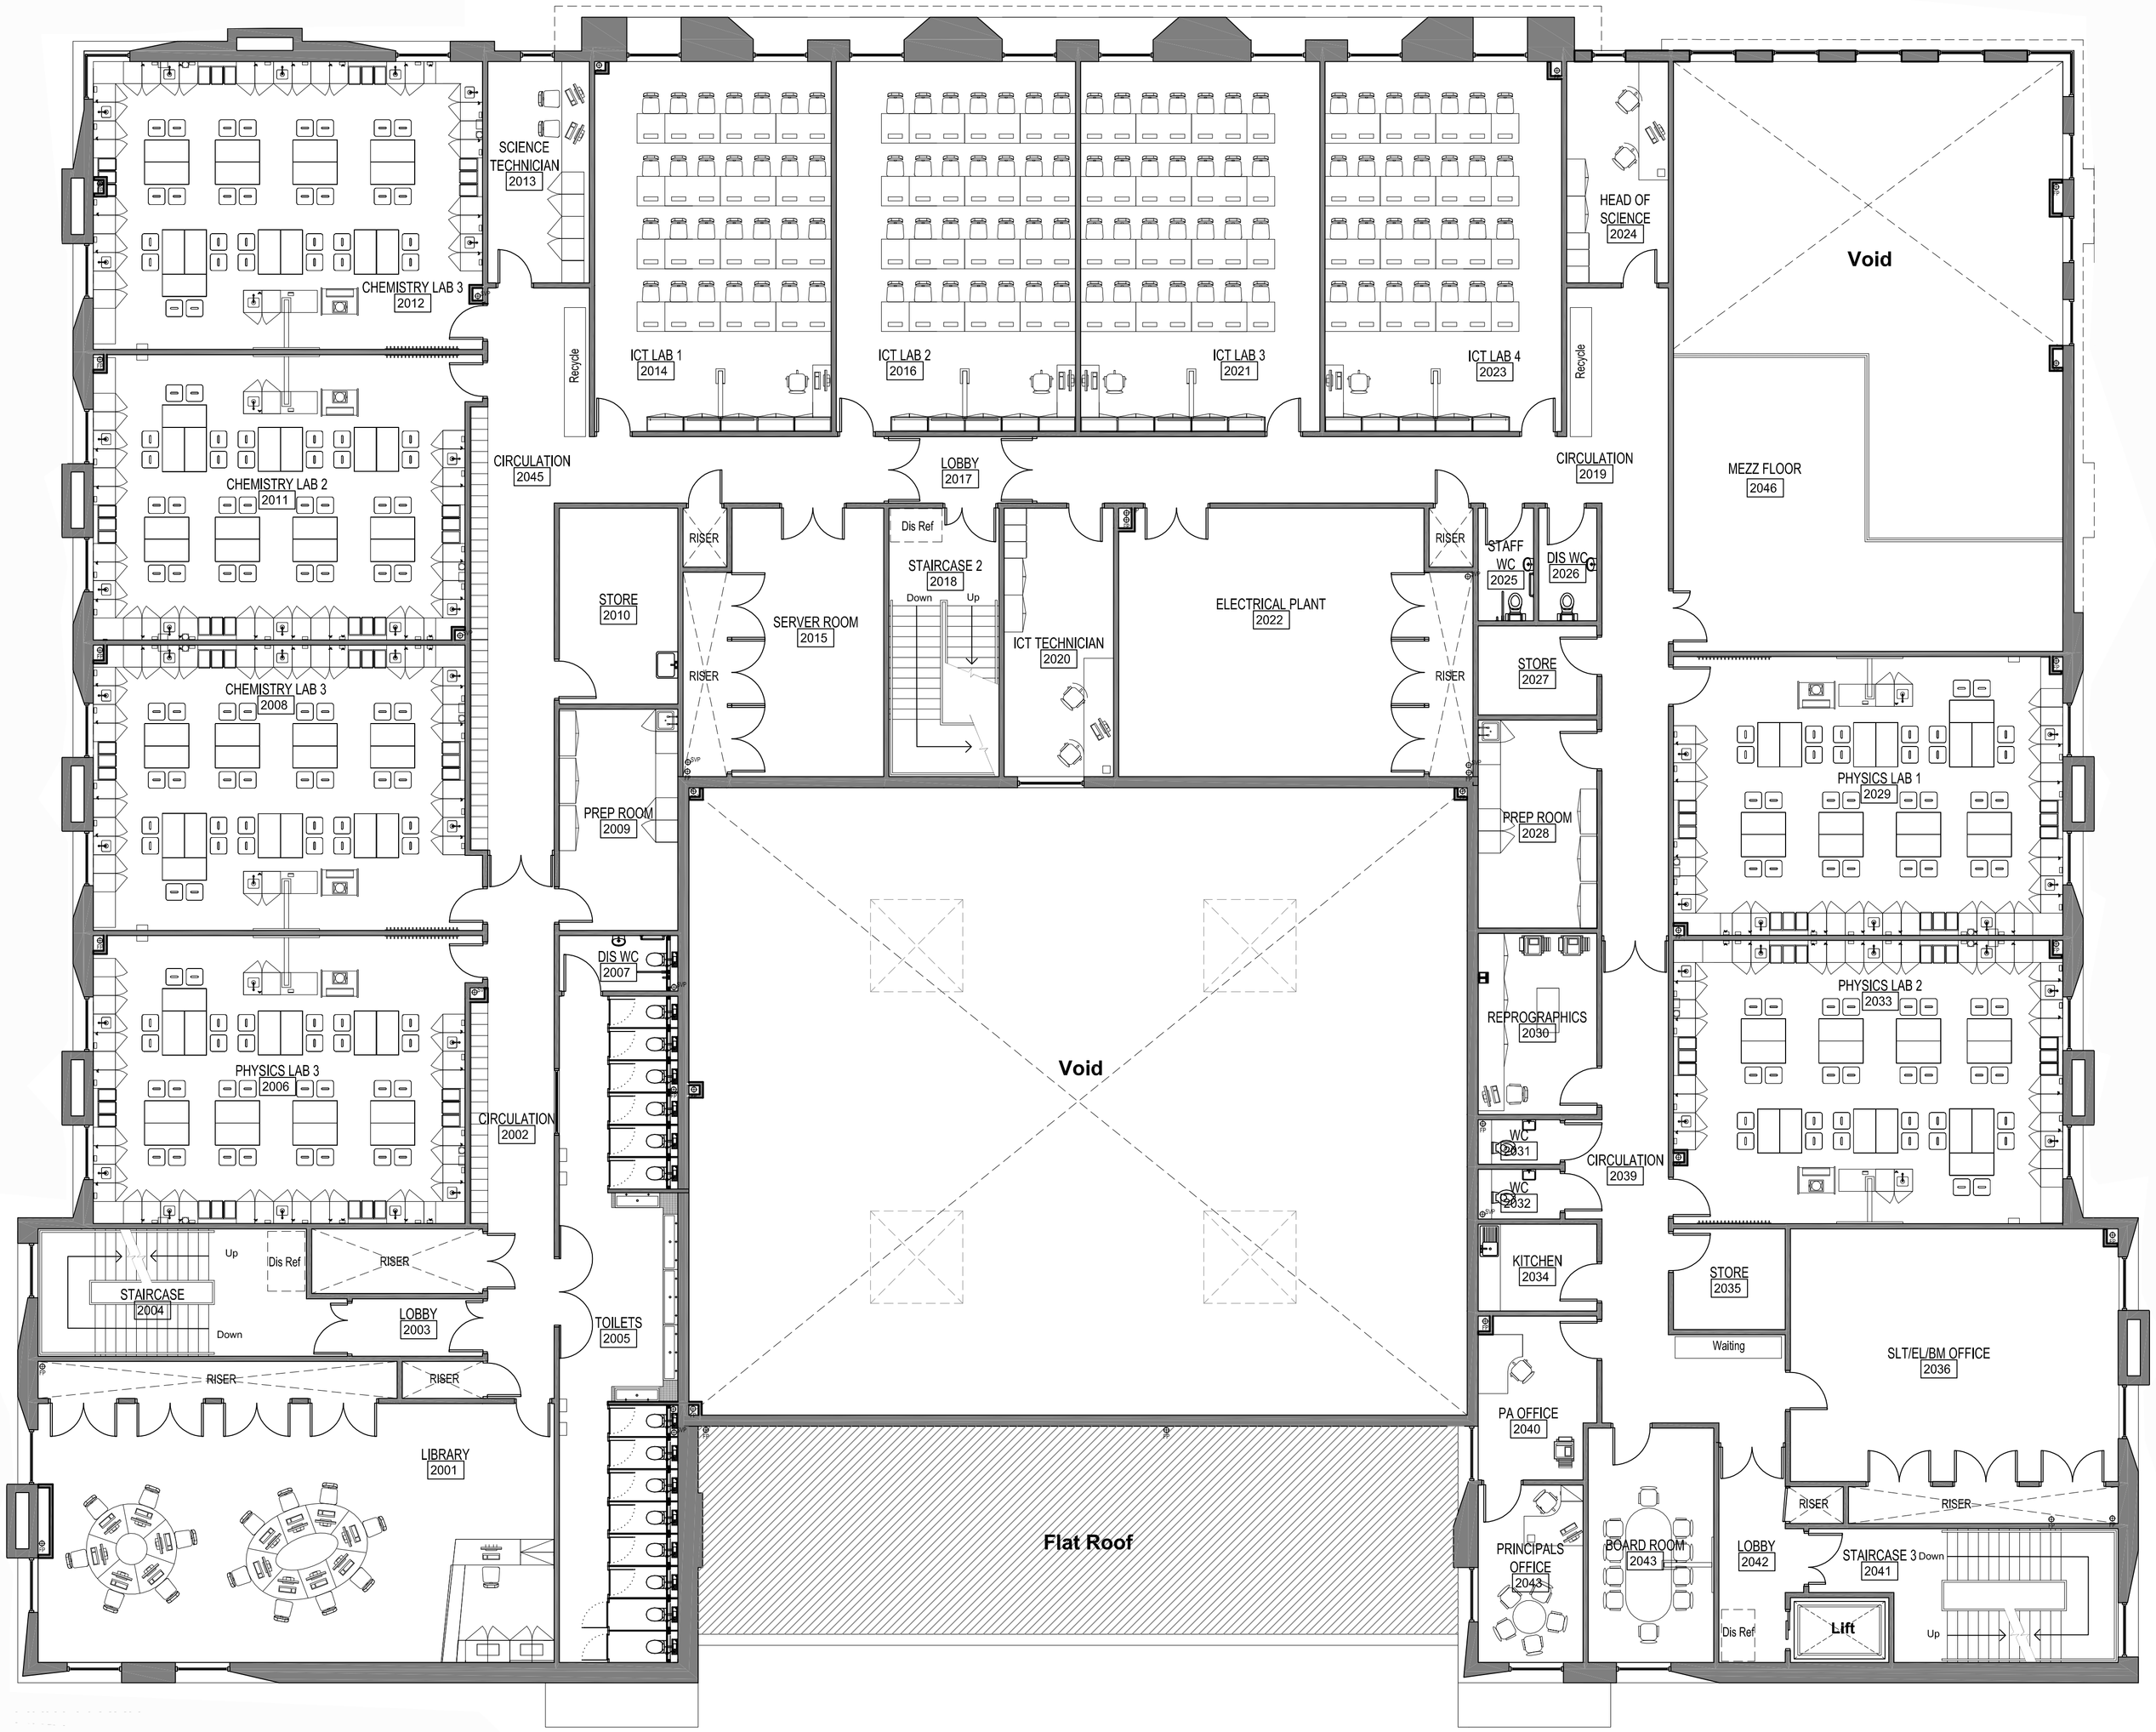

G	Note Added water coolers moved / removed	11.07.14	WES
E	Water coolers added	26.06.14	JP

Description | Date | Drwn

CLIENT **Humber UTC**

ADDRESS

stem Architects Ltd
Sparkhouse Studio's Rope Walk
Lincoln LN6 7DQ
E info@stemarchitects.co.uk
T +44 (0)1522 837281
F +44 (0)1522 837201
stemarchitects.co.uk
Lincoln Hull

PROJECT. **Humber UTC**

No. **COM_301**

DWG TITLE. **Proposed First Floor Plan**

DWG No. **1001** REV **G**

DRWN BY. **WES** CHECKED BY.

SCALE. A1 @ **1/100** DATE **14/03/14**

STATUS. **Schedule 2**

GENERAL NOTES

Do NOT scale from this drawing. Use dimensions illustrated only. All dimensions and levels are in millimeters. All dimensions and levels shall be verified on site before proceeding with works.
The Architect must be notified of any discrepancy.

0 2M 4M 8M

1:100

N.B. Window apatures and surrounds subject to detailed design development

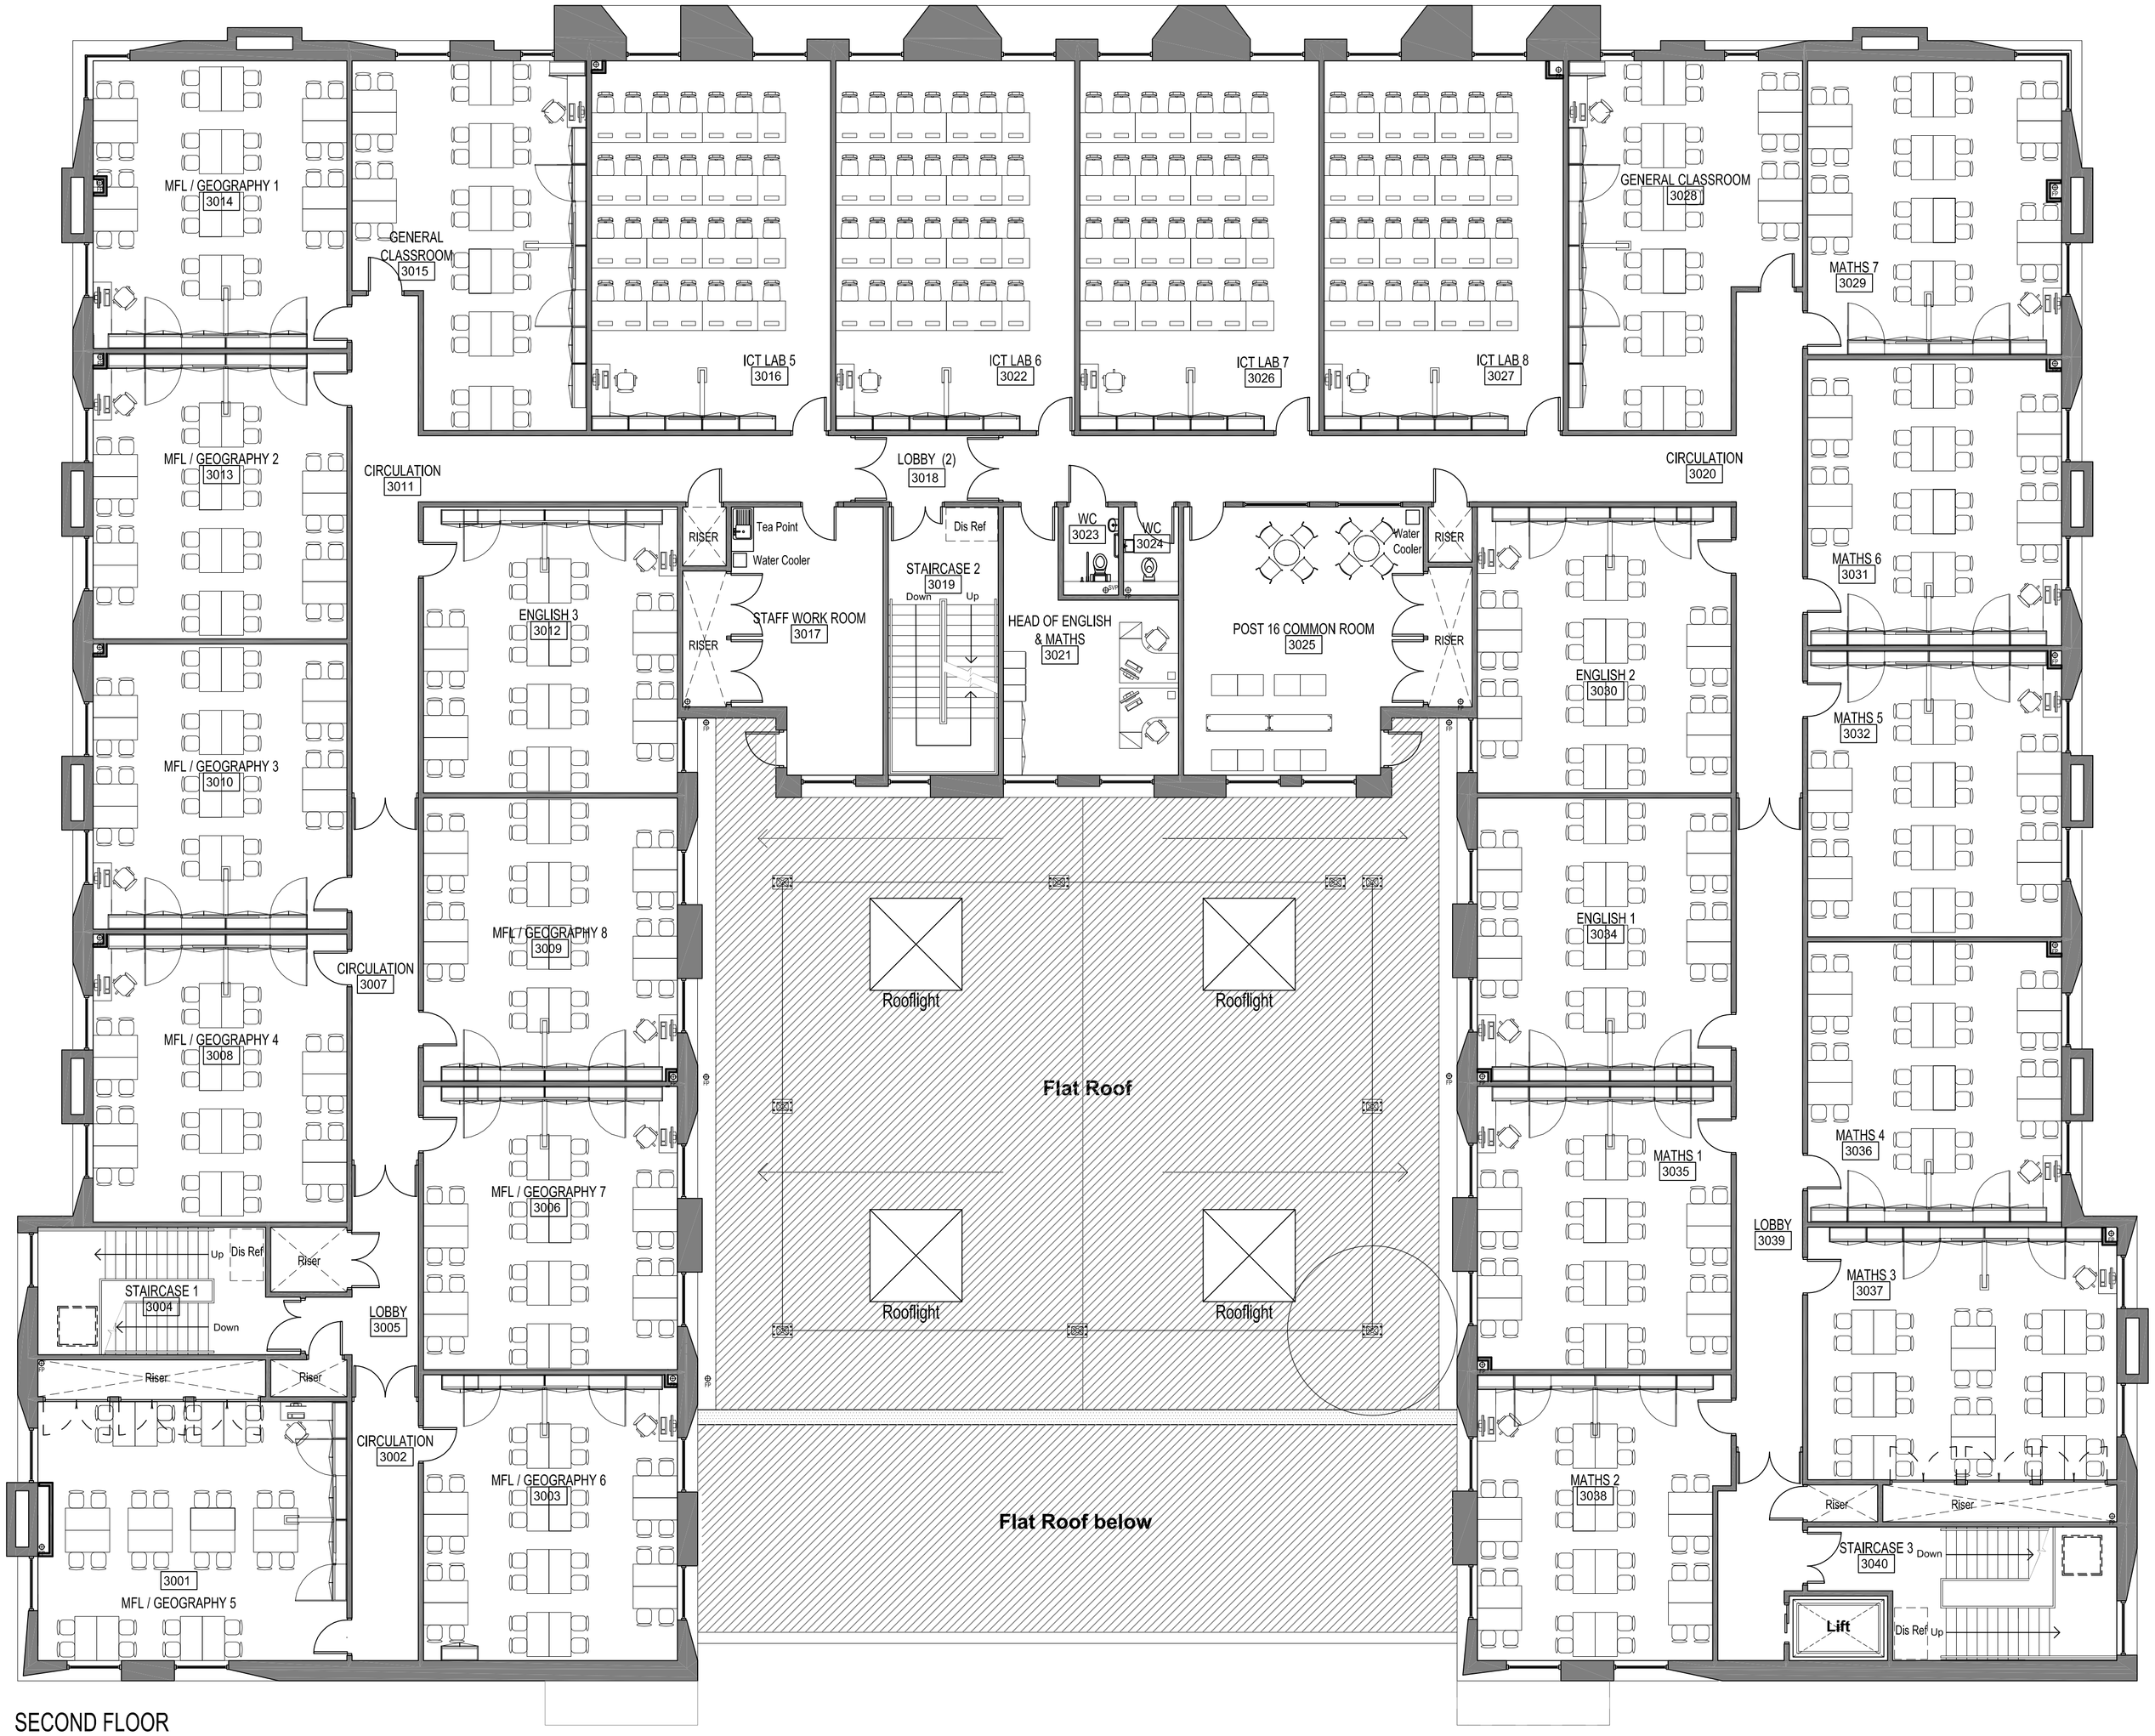

SECOND FLOOR

H	Note Added	11.07.14 WES
F	Kitchenette & Water coolers added	26.06.14 JP

Description | Date | Drwn

CLIENT **Humber UTC**

ADDRESS

stem Architects Ltd
Sparkhouse Studio's Rope Walk
Lincoln LN6 7DQ
E info@stemarchitects.co.uk
T +44 (0)1522 837281
F +44 (0)1522 837201
stemarchitects.co.uk
Lincoln Hull

PROJECT. **Humber UTC**

No. **COM_301**

DWG TITLE. **Proposed Second Floor**

DWG No. **1002** REV **H**

DRWN BY. **WES** CHECKED BY.

SCALE. A1@ **1/100** DATE **14/03/14**

STATUS. **Schedule 2**

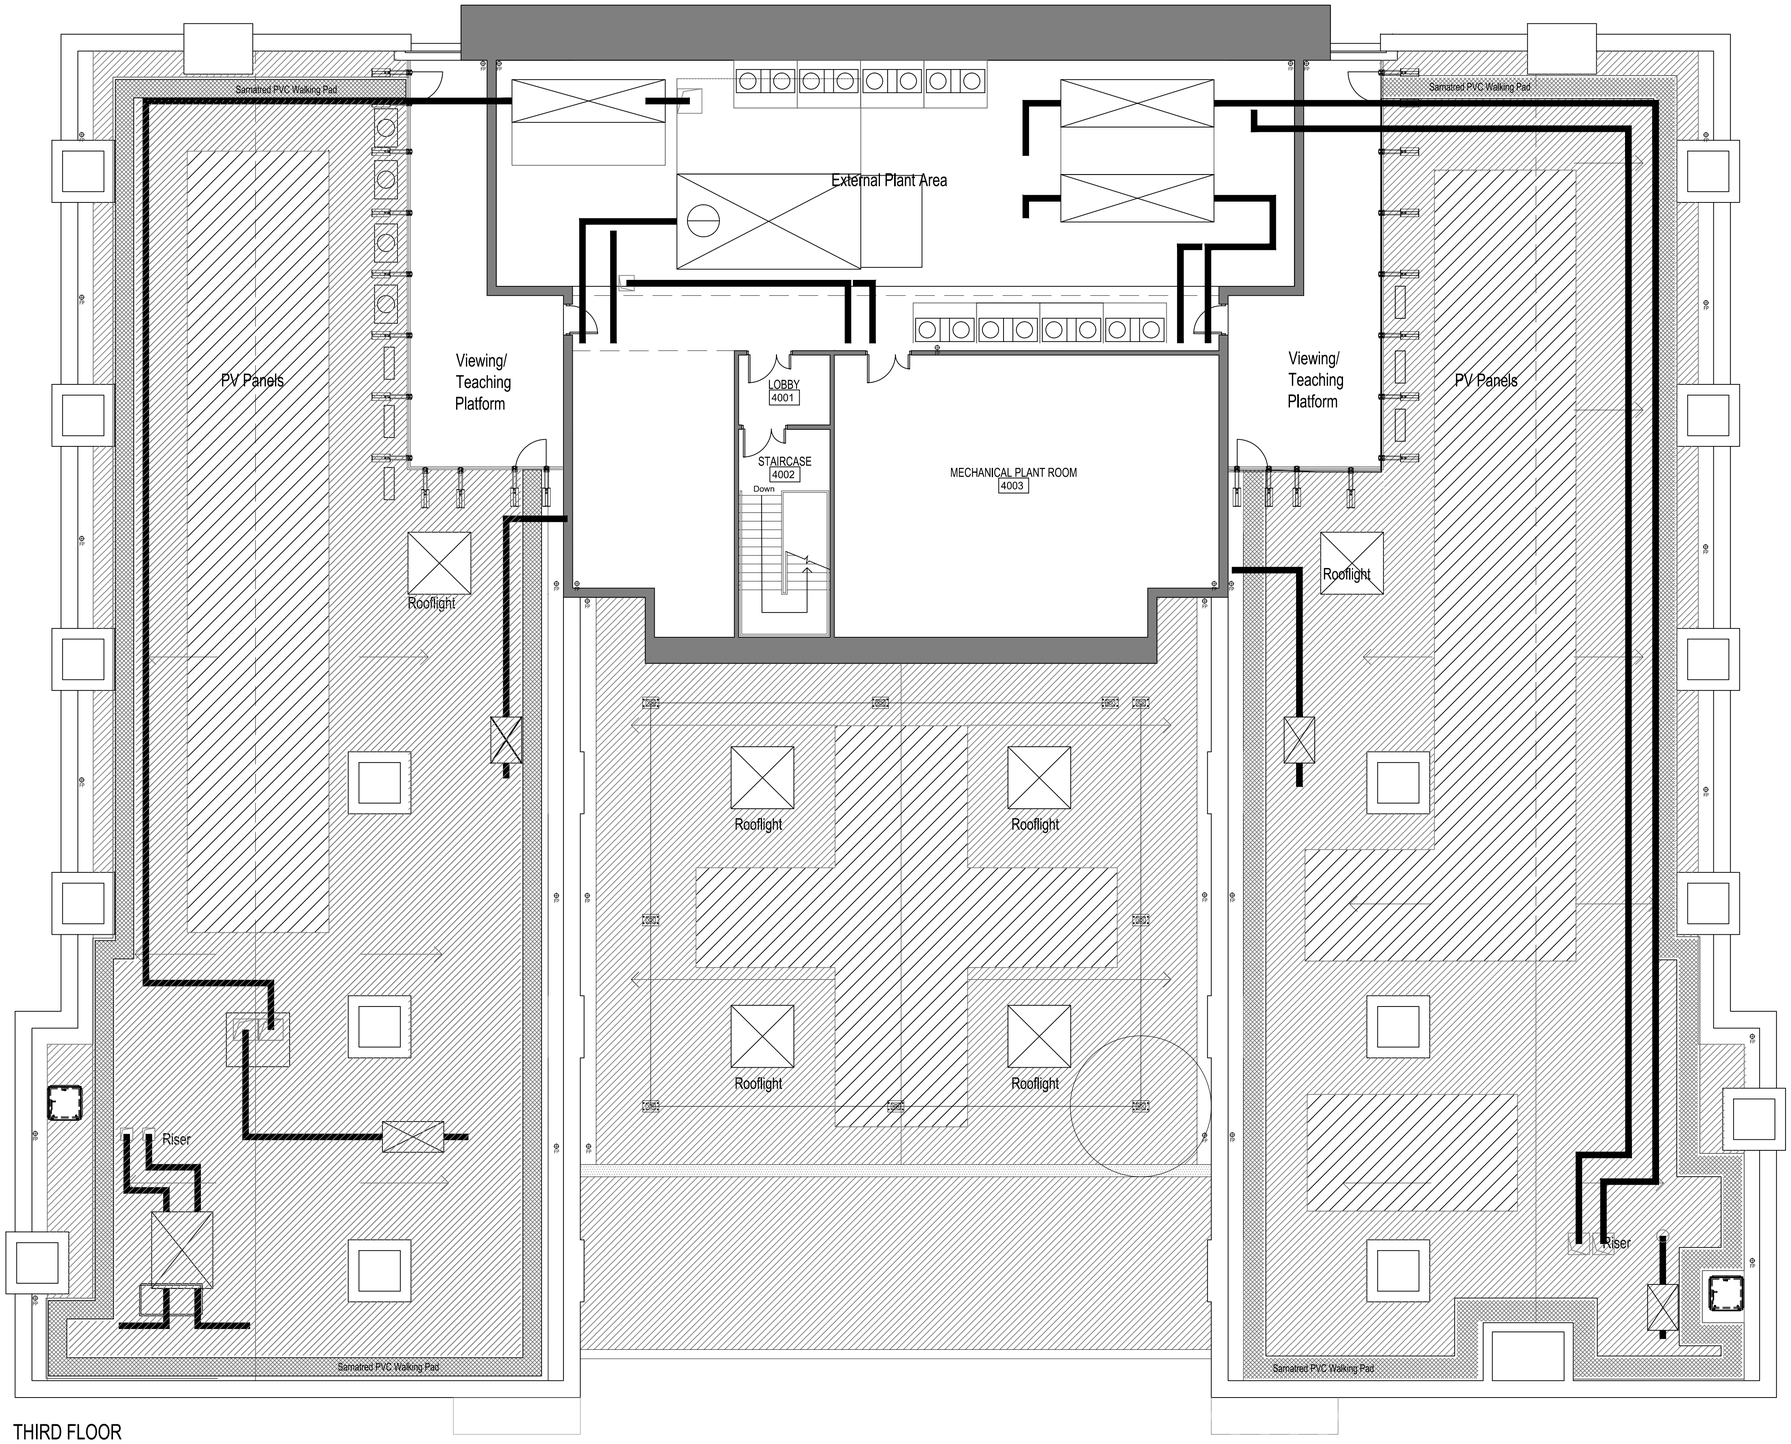

THIRD FLOOR

GENERAL NOTES

Do NOT scale from this drawing. Use dimensions illustrated only. All dimensions and levels are in millimeters. All dimensions and levels shall be verified on site before proceeding with works.
The Architect must be notified of any discrepancy.

0 2M 4M 8M

1:100

	Description	Date	Drwn
G	Wind Turbines Omitted	10.07.14	JP

CLIENT **Humber UTC**

ADDRESS

stem Architects ltd

Sparkhouse Studio's Rope Walk
Lincoln LN6 7DQ

E info@stemarchitects.co.uk
T +44 (0)1522 837281
F +44 (0)1522 837201

stemarchitects.co.uk

Lincoln Hull

PROJECT. **Humber UTC**

No. **COM_301**

DWG TITLE. **Proposed Third Floor**

DWG No. **1003** REV **G**

DRWN BY. **WES** CHECKED BY.

SCALE. A1 @ **1/100** DATE **14/03/14**

STATUS. **Schedule 2**